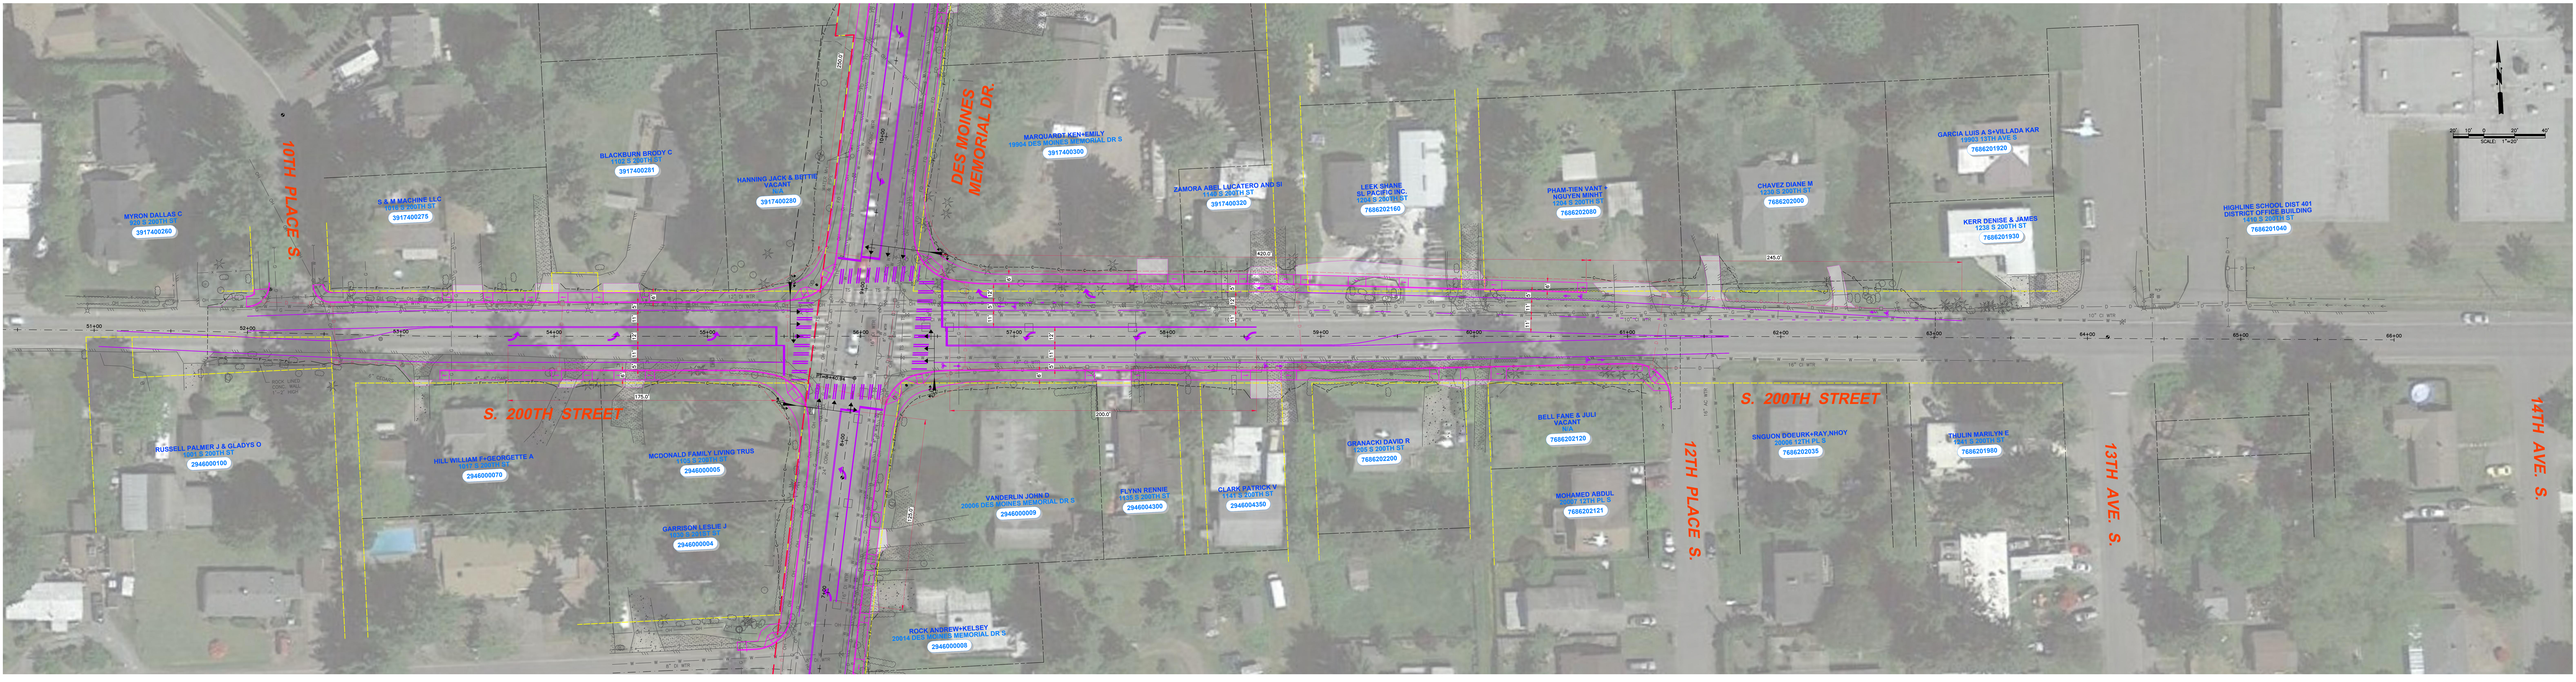

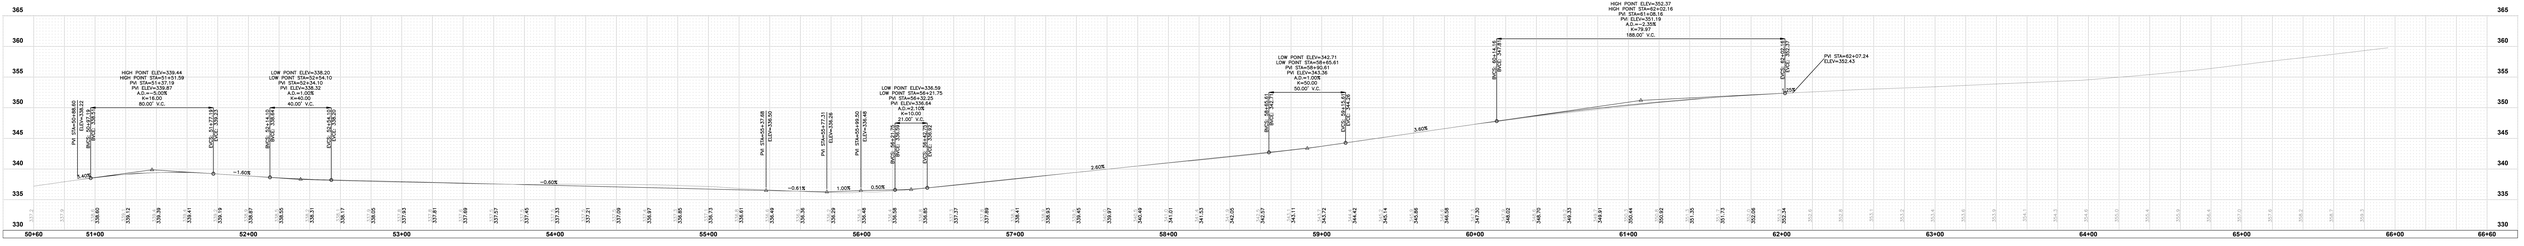

SYMBOL LEGEND

EXISTING	PROPOSED	DESCRIPTION
		EDGE OF PAVEMENT
		CURB & GUTTER
		CONCRETE SIDEWALK
		DRIVEWAY ENTRANCE
		CENTERLINE OF ALIGNMENT
		RIGHT-OF-WAY LINE
		TOP OF CUT SLOPE
		TOE OF CUT SLOPE
		STORM DRAIN (SEE AS NOTED)
		MULTI CATCH BASIN TYPE 1
		CATCH BASIN TYPE 2
		TRAFFIC SIGNAL

EXISTING	DESCRIPTION
	GRAVEL SURFACING
	CONCRETE SURFACING
	PROPERTY LINE
	CITY LIMITS
	WATER MAIN (SEE AS NOTED)
	GAS MAIN
	SANITARY SEWER
	OVERHEAD POWER LINE
	FIBER OPTIC LINE
	ELECTRICAL CONDUIT
	FENCE
	MANHOLE

EXISTING	DESCRIPTION
	STREET LIGHT
	UTILITY POLE
	WATER VALVE
	WATER METER
	FIRE HYDRANT
	MAIL BOX
	SIGN
	JUNCTION BOX
	VAULT
	TREE (CONIFER)
	TREE (DECIDUOUS)
	MONUMENT

Gray & Osborne, Inc.
CONSULTING ENGINEERS
1130 RAINIER AVENUE SOUTH, SUITE 300
SEATTLE, WASHINGTON 98144 • (206) 284-0860

CITY OF SEATAC

SOUTH 200TH STREET AND DES MOINES MEMORIAL DRIVE INTERSECTION IMPROVEMENT

PRELIMINARY PLAN AND CENTERLINE PROFILE

UPDATE: AUGUST 15, 2018