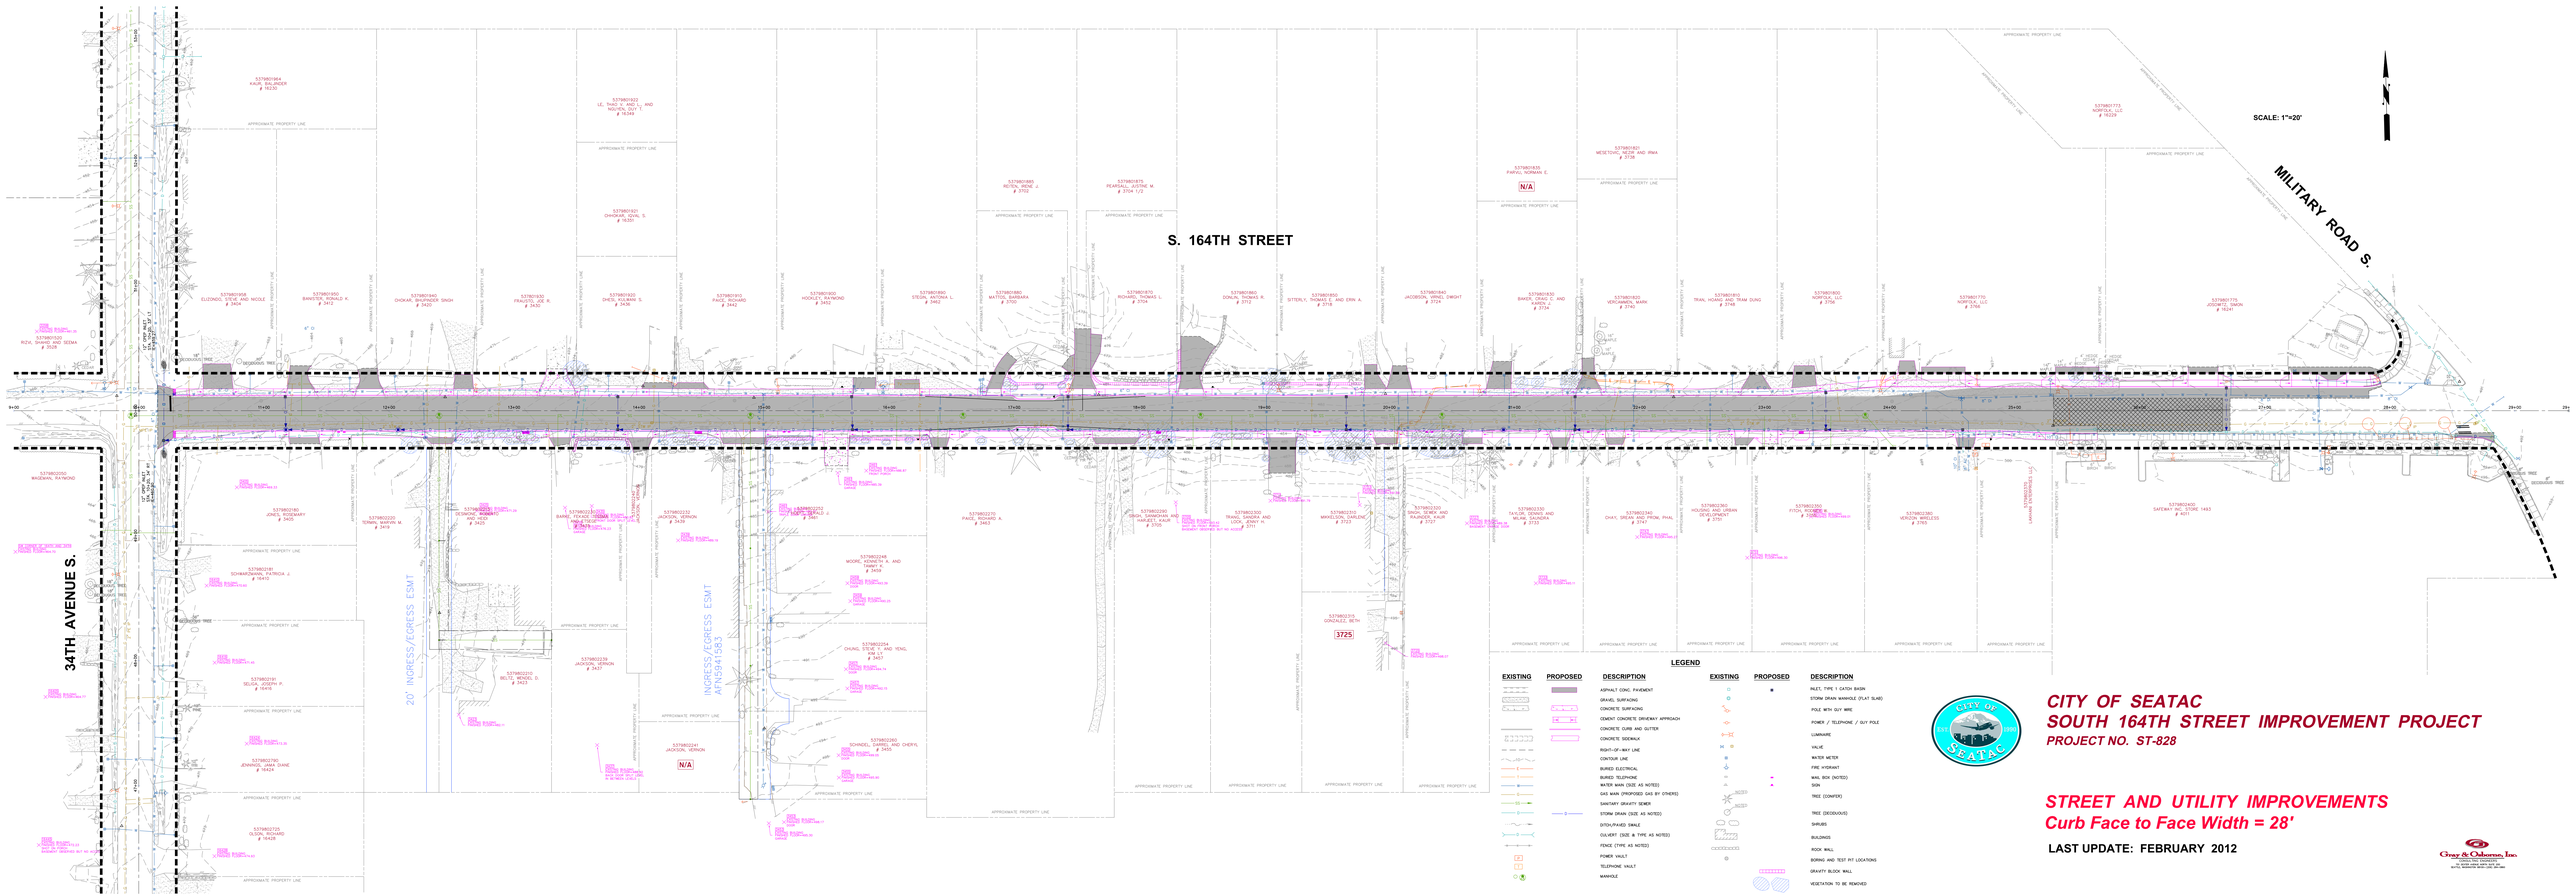

CITY OF SEATAC
SOUTH 164TH STREET IMPROVEMENT PROJECT
PROJECT NO. ST-828

STREET AND UTILITY IMPROVEMENTS
Curb Face to Face Width = 28'

LAST UPDATE: FEBRUARY 2012

Gray & Osborne, Inc.
CIVIL ENGINEERS
1310 SOUTH 336TH PLACE
FEDERAL WAY, WASHINGTON 98003-6615
(253) 838-6113 FAX (253) 838-1285